


MONUMENT RECORD

STATE OF INDIANA ~ COUNTY OF MONROE

Section 34, Township 10 North, Range 2 West,

Monument Description & Remarks: 1/2" Rebar found 0.1' below ground in Asphalt

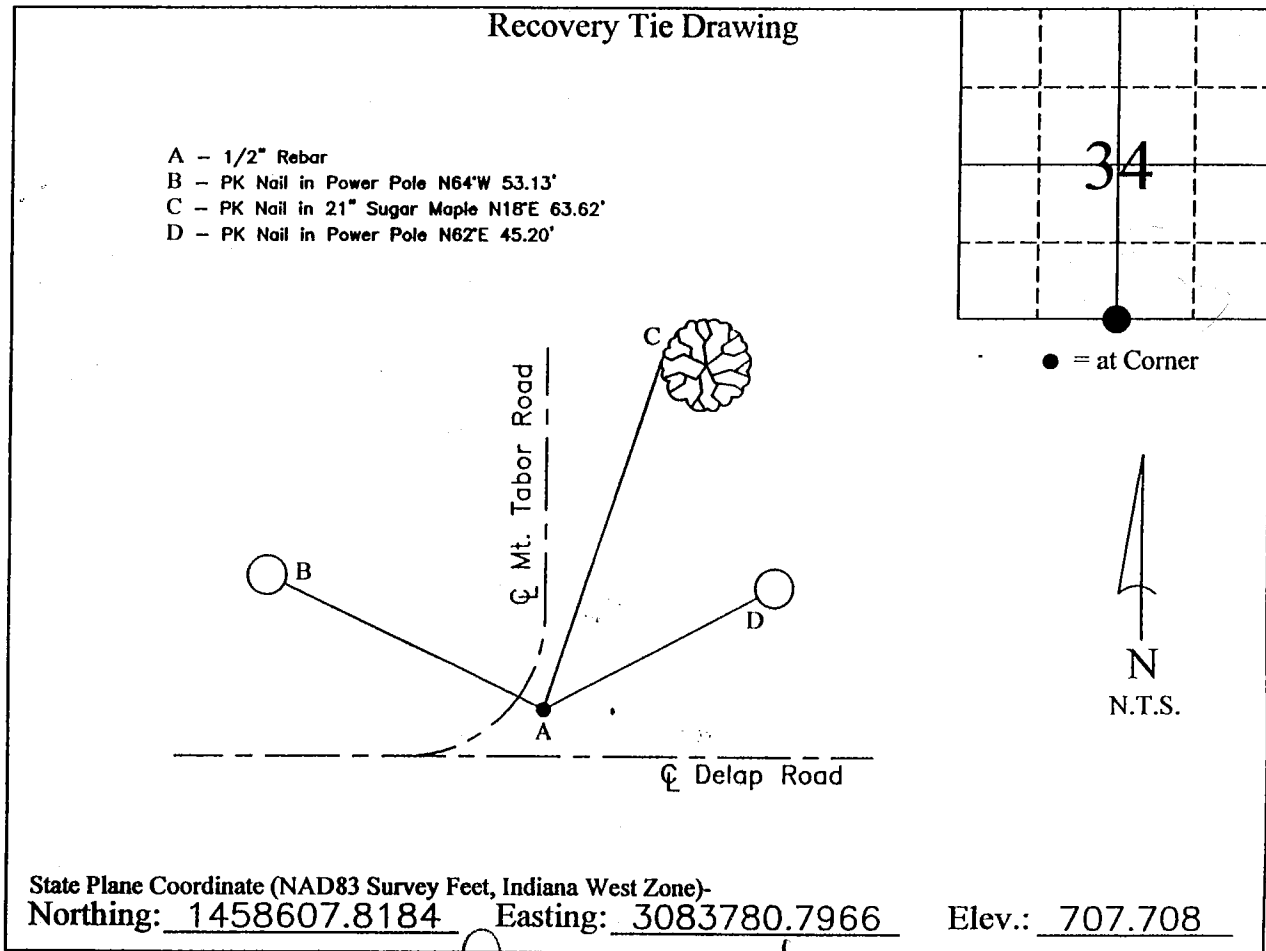

COMPLETED BY Steve U. Farkus

I, Ben E. Bledsoe, Registered Land Surveyor, here by certify that this document was prepared under my direction in accordance with the provisions of Section 17-3-64-4 through 17-3-64-8 of the Indiana Code, being Acts of 1965, Chapter 319; this 27th day of December, 2004 A.D.

Indiana Registered Land Surveyor No. S0559



MONUMENT RECORD
State of Indiana - County of Monroe

Section: 34

Township: 10 North


Range: 2 West

Corner ID: Be Bl O-25

Monument Description & Remarks: Found 1/2" Rebar at South 1/4 corner of section, in intersection of Mt. Tabor Rd. and Delap Rd. section, marked with old orange paint.

Note: found no offset at Richland O-01 (212 ft. to the west).

References on file in the County Surveyor's Office: Survey by Edmund Farkas, Book #2, Page 349, Recorder's Office.

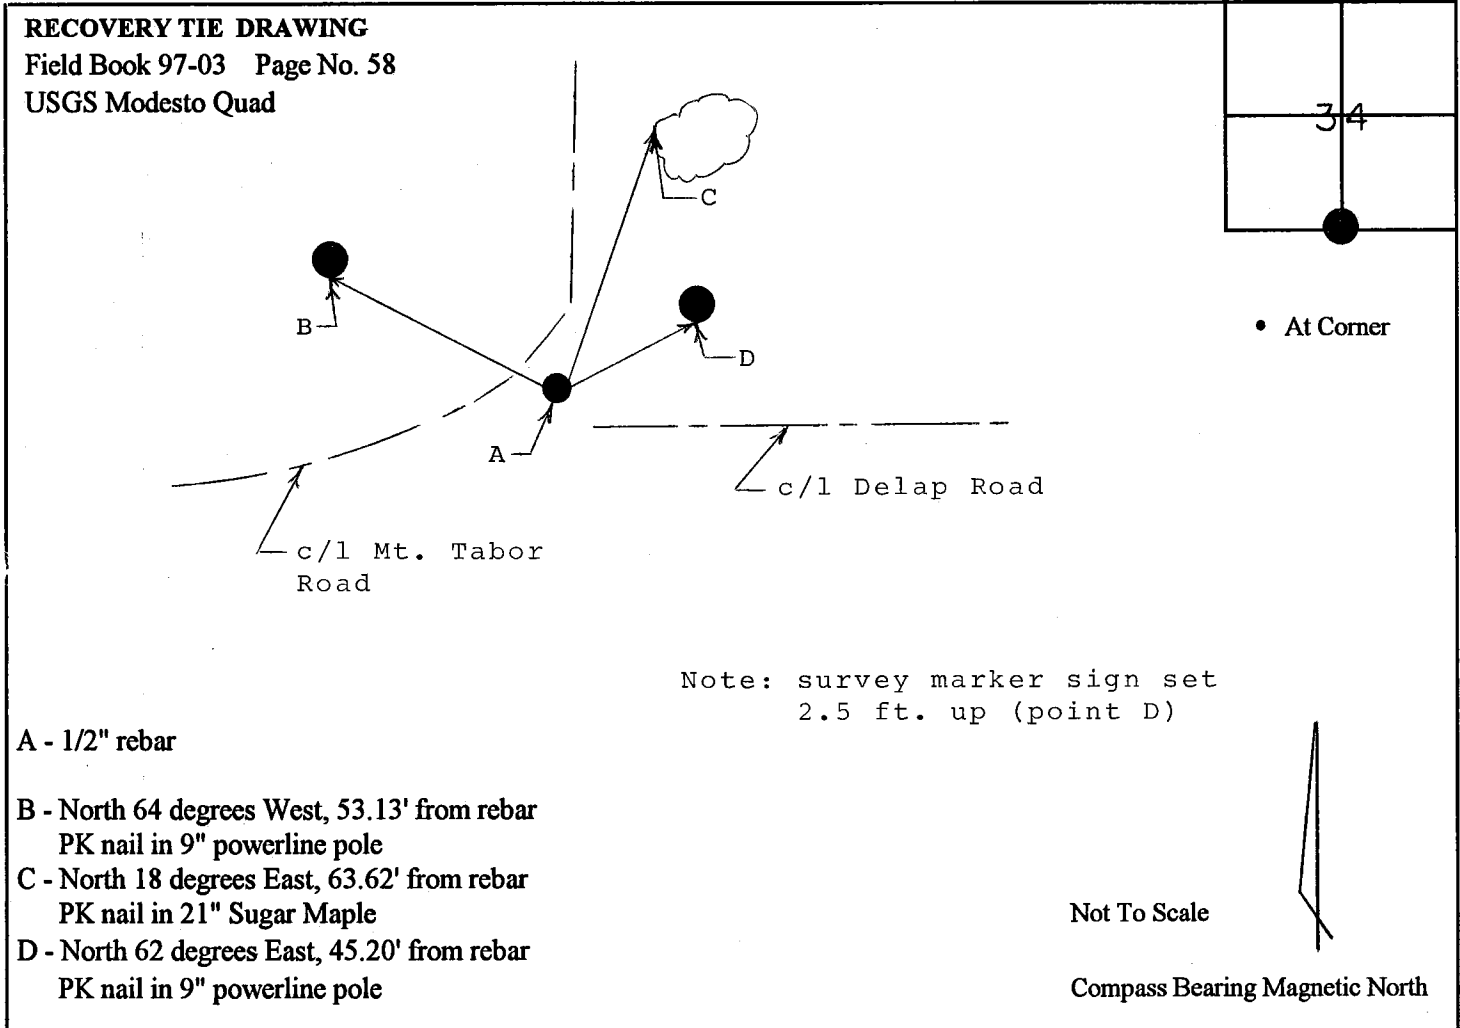

I, Kevin P. Enright, Monroe County Surveyor, hereby certify that this document was prepared under my direction in accordance with the provisions of Section 36-2-12-11 of the Indiana Code, and the above data is given under my hand and seal this 25th day of November, 1997.

Kevin P. Enright

Administered by: Surveyor Review Board

